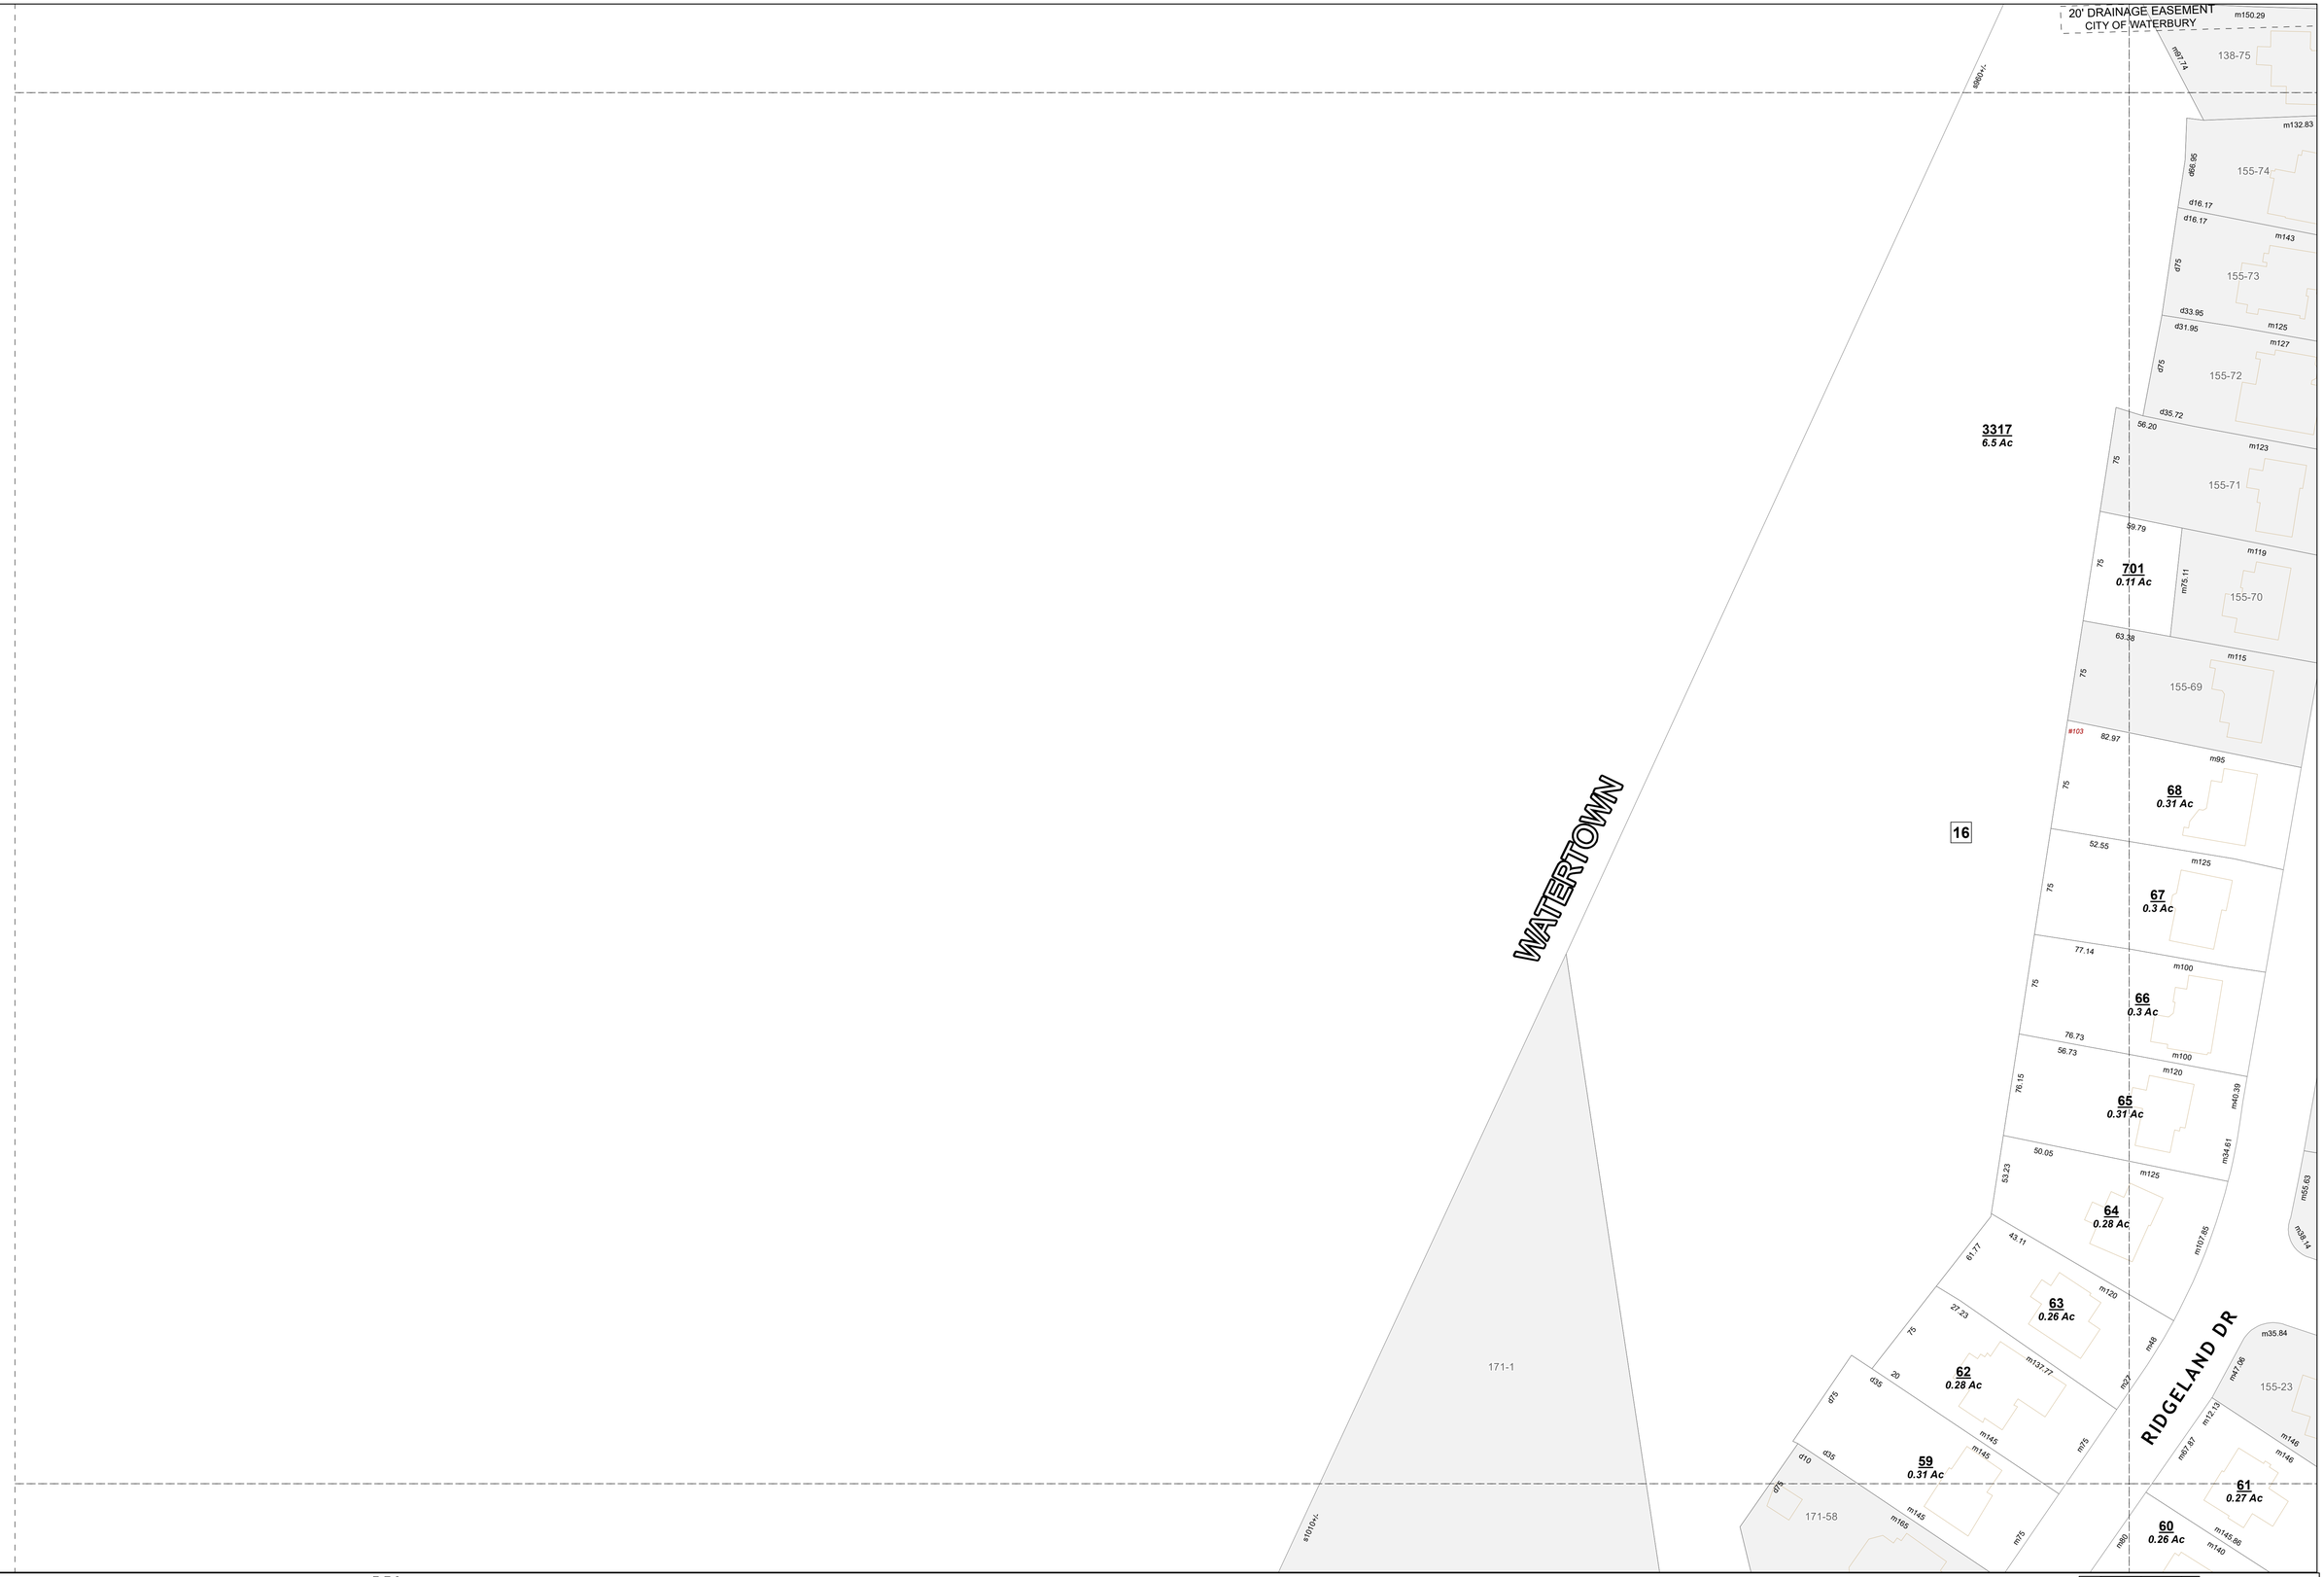

Map #
154

City of Waterbury
Assessor's Department

Assessor Tax Map Grid	#23	Developer Number
Property Boundary	79	Lot Number
Property Boundary (Off Map)	134	Block Number
Buildings	0.27 Ac	Property Acreage
Edge of Road	327-17	Map-Lot Number (Off Map)

City of Waterbury, Connecticut
Property Assessment Map

This map is for informational purposes only and has not been prepared for, or suitable for legal, engineering, or surveying purposes. Users of this information should review or consult the primary data and information sources to verify the usability of the information. The City of Waterbury makes no warranties, express or implied, as to the use of the information obtained herein.

0 50 100 200 Feet
1 inch = 50 feet

154	138	
154	155	
171	172	

Map #
154

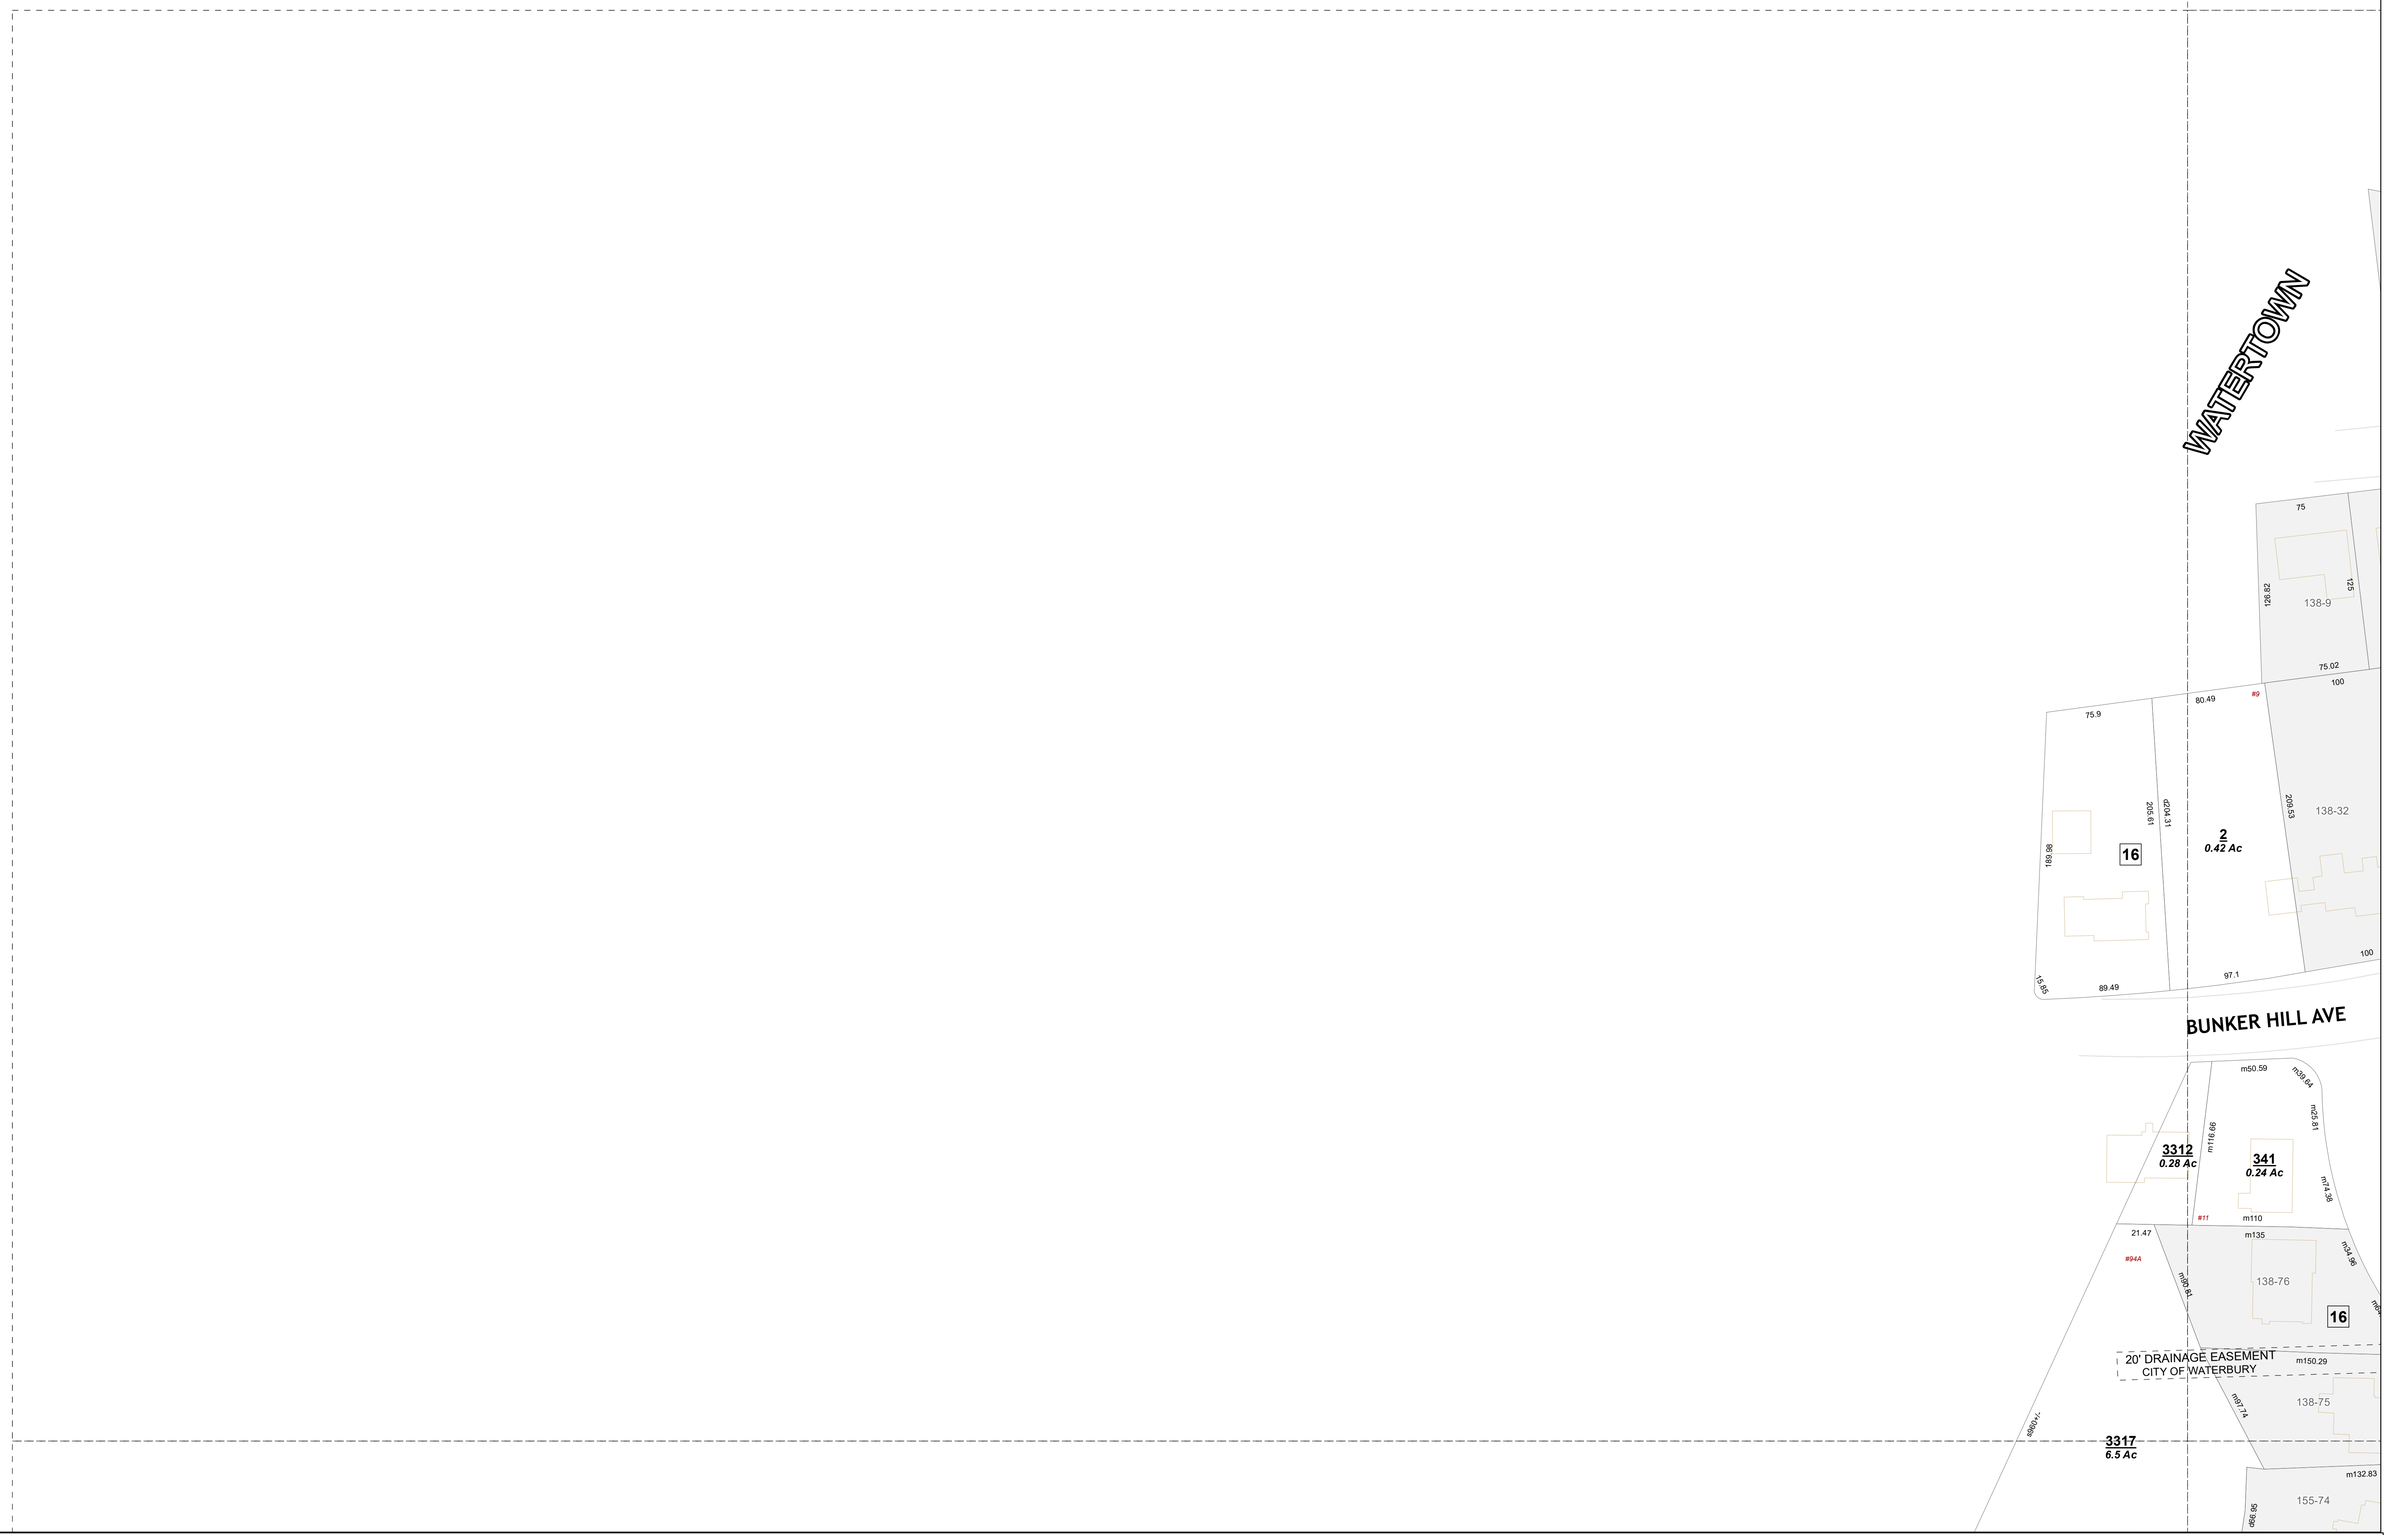

Map #
154

City of Waterbury
Assessor's Department

Assessor Tax Map Grid	#23	Developer Number
Property Boundary	79	Lot Number
Property Boundary (Off Map)	134	Block Number
Buildings	0.27 Ac	Property Acreage
Edge of Road	327-17	Map-Lot Number (Off Map)

City of Waterbury, Connecticut
Property Assessment Map

This map is for informational purposes only and has not been prepared for, or suitable for legal, engineering, or surveying purposes. Users of this information should review or consult the primary data and information sources to verify the usability of the information. The City of Waterbury makes no warranties, express or implied, as to the use of the information obtained herein.

0 50 100 200 Feet
1 inch = 50 feet

	123	
154	138	
154	155	

Map #
154