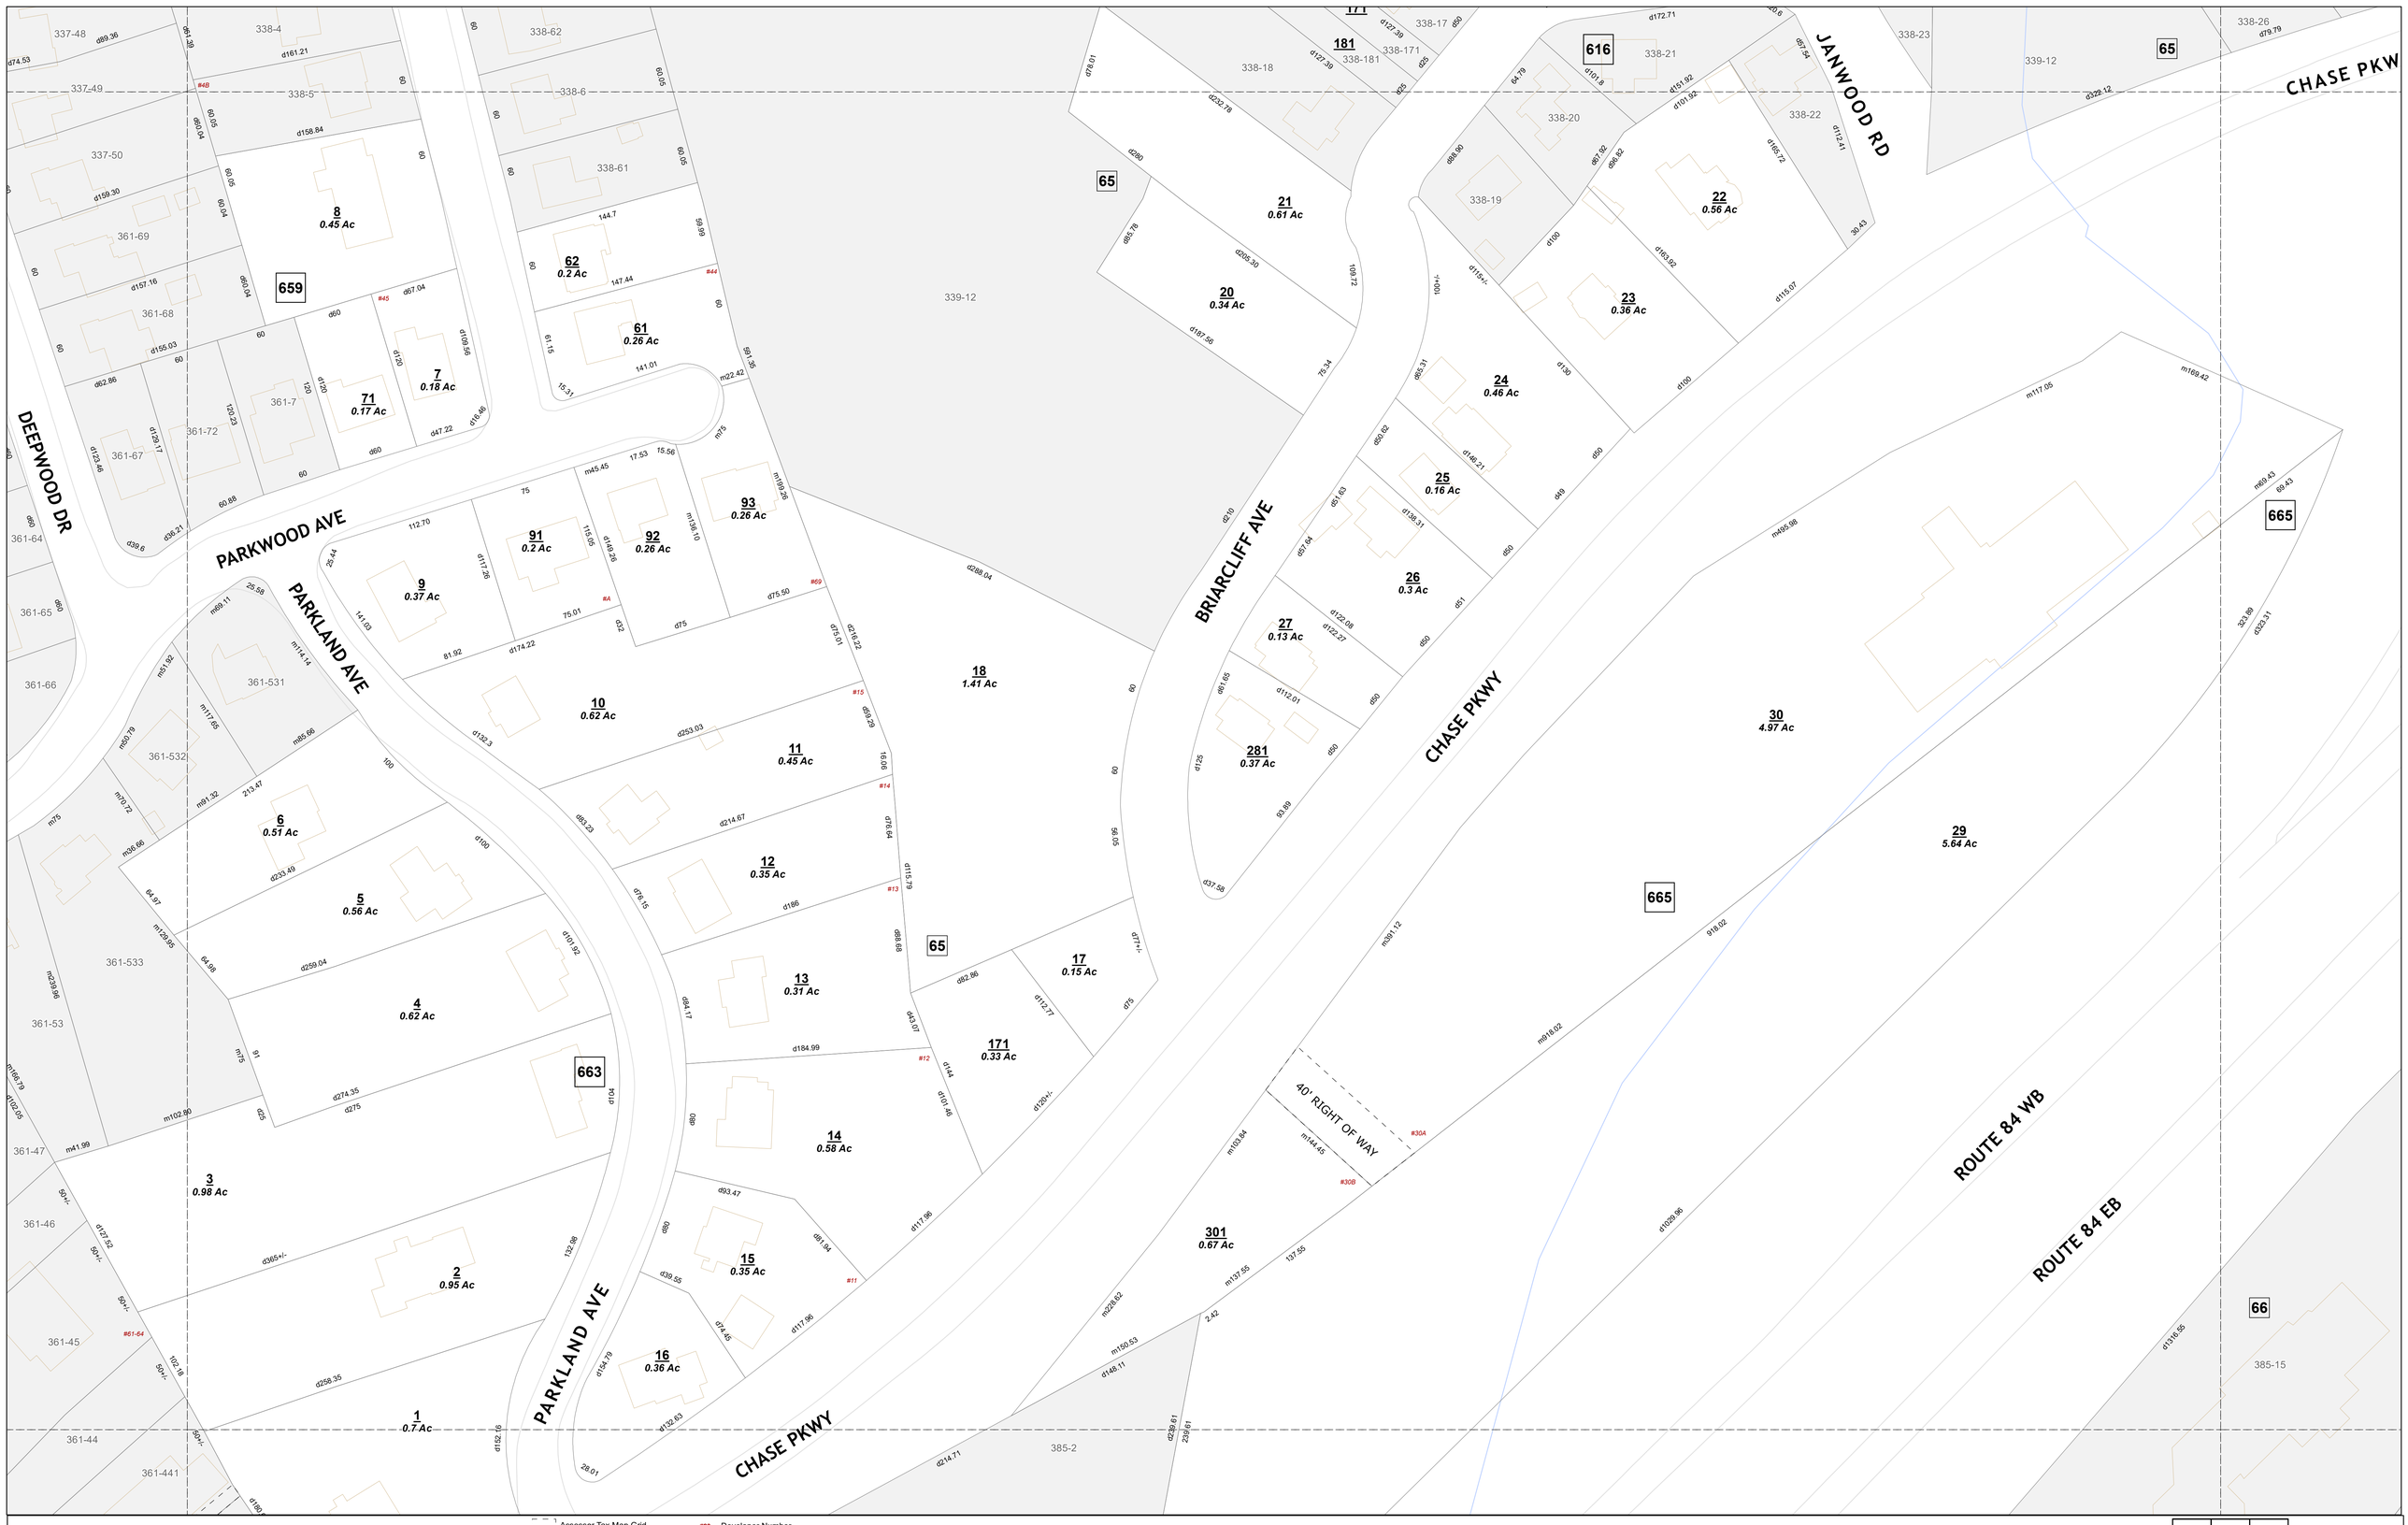

Map # 362

City of Waterbury
Assessor's Department

- Assessor Tax Map Grid
- Property Boundary
- Property Boundary (Off Map)
- Buildings
- Edge of Road
- #23 Developer Number
- 79 Lot Number
- 134 Block Number
- 0.27 Ac Property Acreage
- 327-17 Map-Lot Number (Off Map)

City of Waterbury, Connecticut

Property Assessment Map

This map is for informational purposes only and has not been prepared for, or suitable for legal, engineering, or surveying purposes. Users of this information should review or consult the primary data and information sources to verify the usability of the information. The City of Waterbury makes no warranties, express or implied, as to the use of the information obtained herein.

0 50 100 200 Feet
1 inch = 50 feet

337	338	339
361	362	363
384	385	386

Map # 362