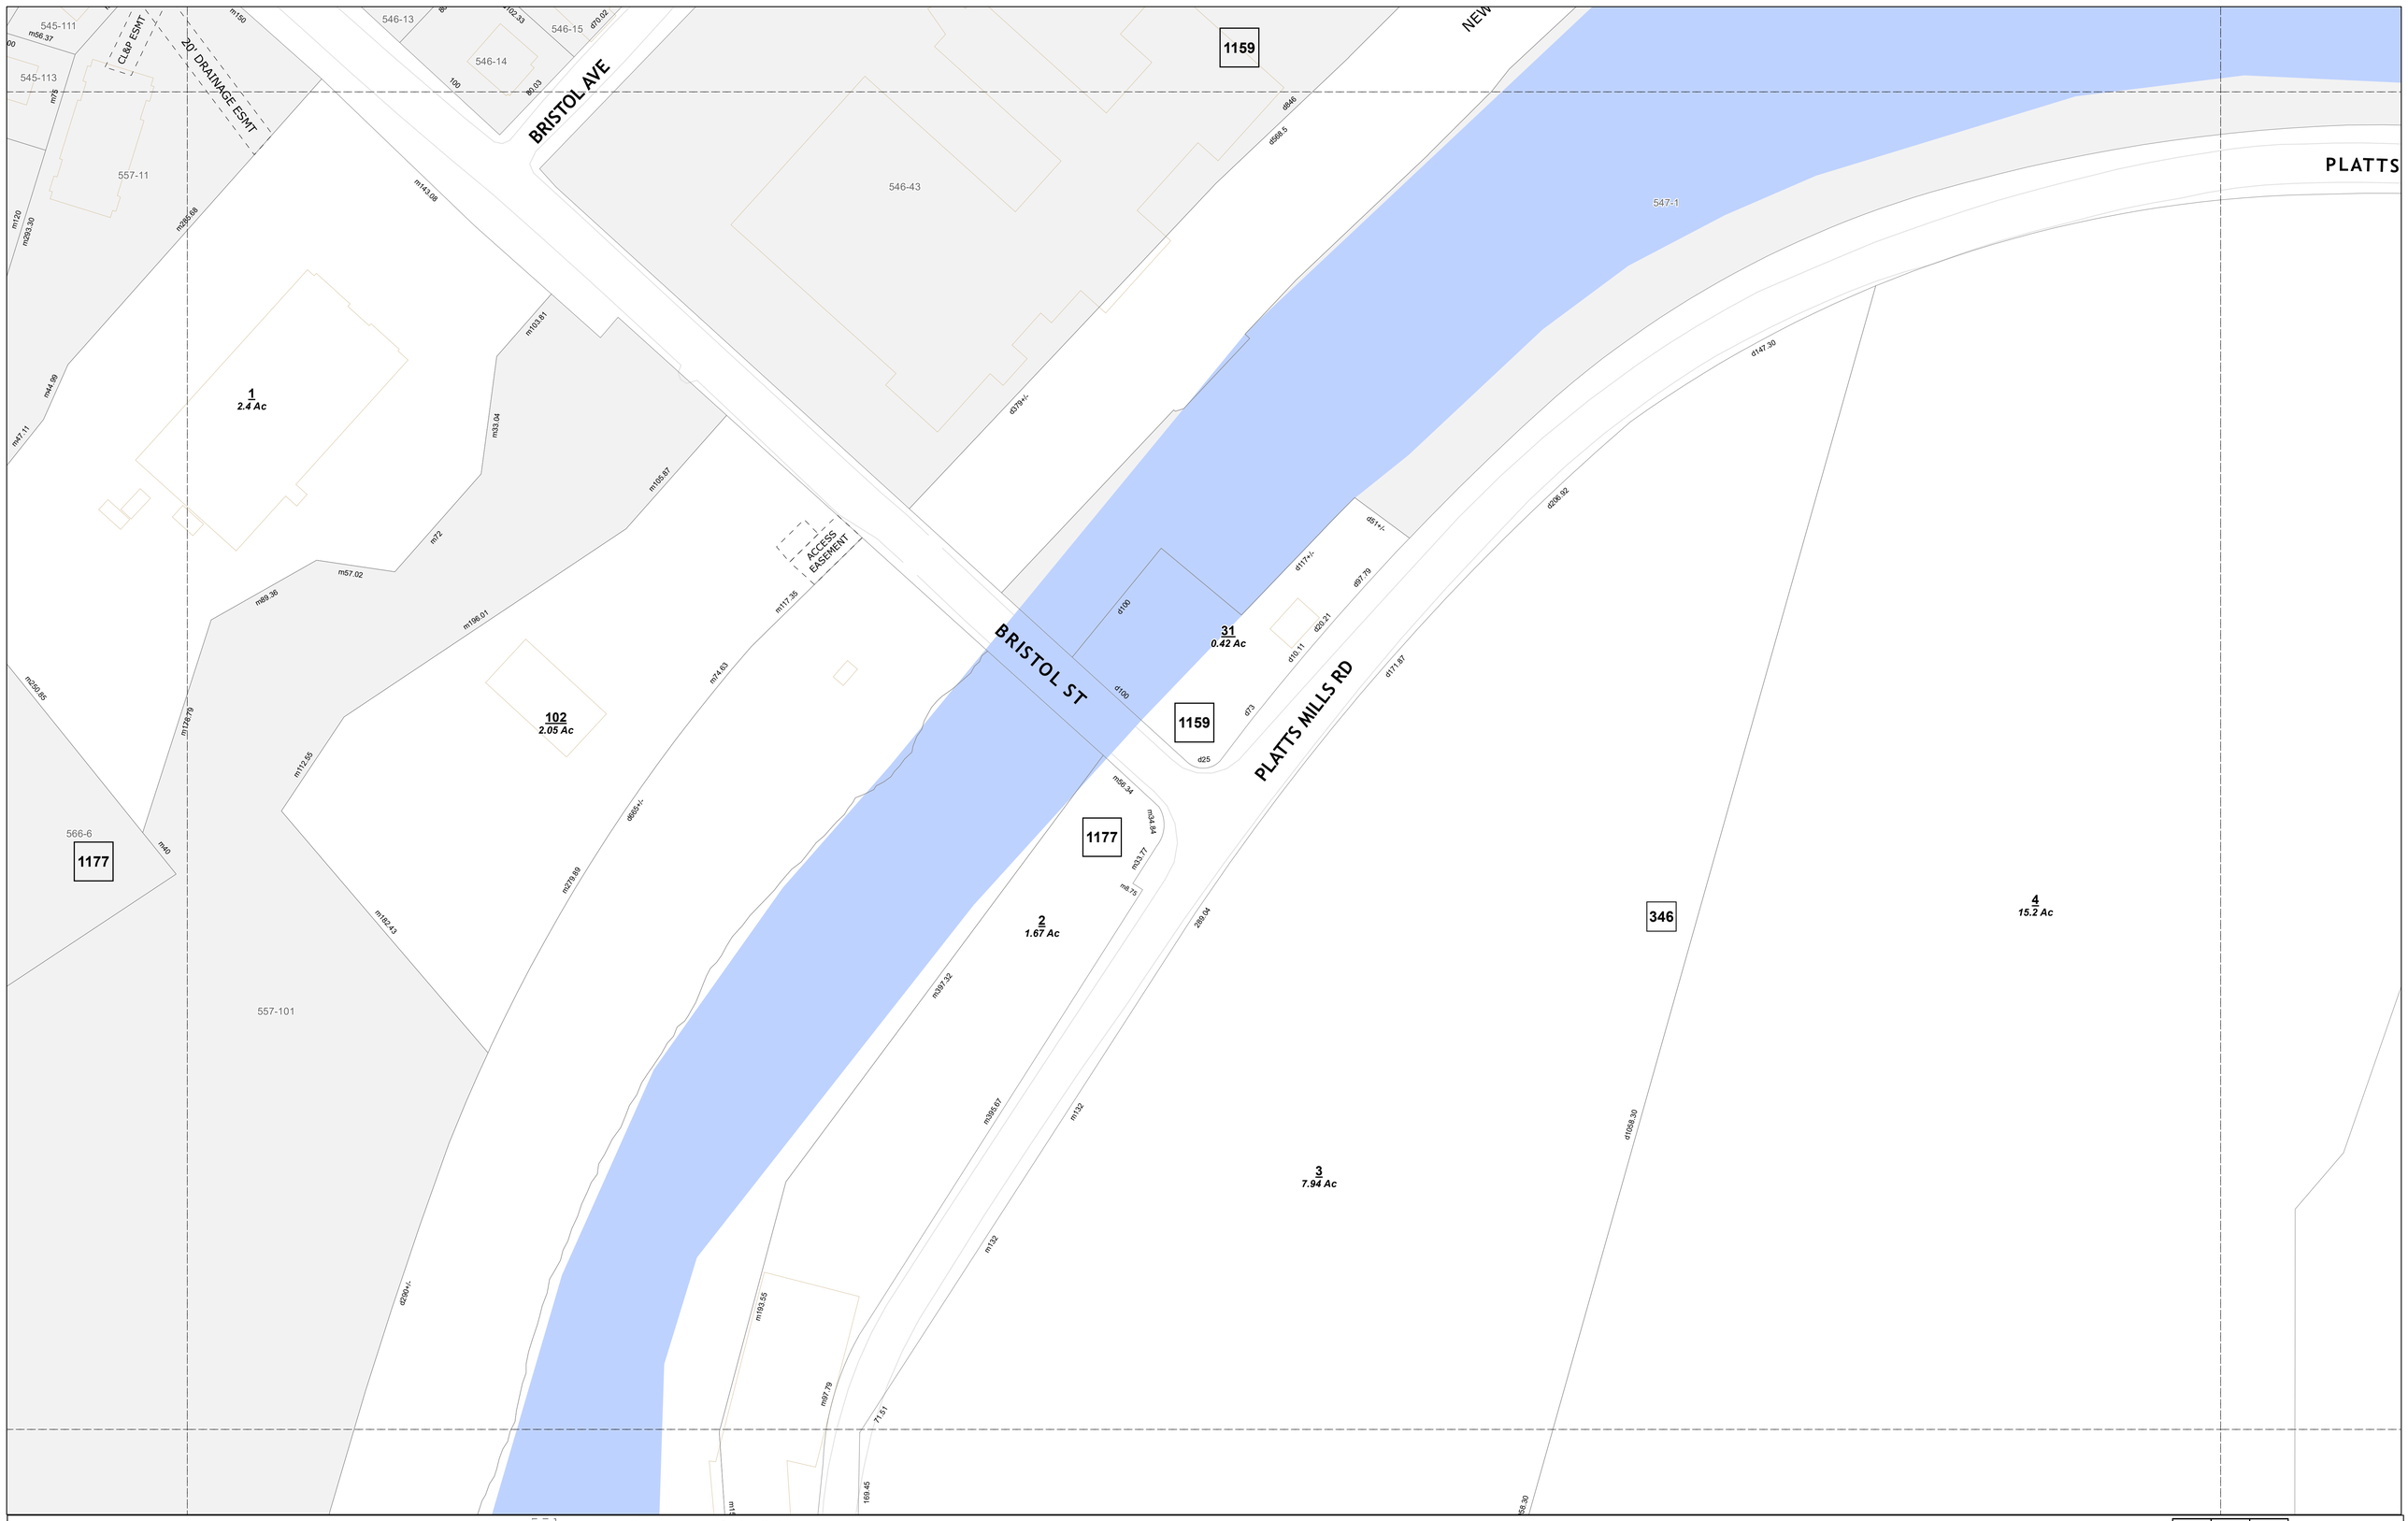


Map #
558

**City of Waterbury**
Assessor's Department

| | | | |
|---|---|---|---|
| Assessor Tax Map Grid | #23 | Developer Number |
| Property Boundary | 79 | Lot Number |
| Property Boundary (Off Map) | 134 | Block Number |
| Buildings | 0.27 Ac | Property Acreage |
| Edge of Road | 327-17 | Map-Lot Number (Off Map) |

# City of Waterbury, Connecticut
## Property Assessment Map

*This map is for informational purposes only and has not been prepared for, or suitable for legal, engineering, or surveying purposes. Users of this information should review or consult the primary data and information sources to verify the usability of the information. The City of Waterbury makes no warranties, express or implied, as to the use of the information obtained herein.*

0 50 100 200 Feet
1 inch = 50 feet

| | | |
|---|---|---|
| 545 | 546 | 547 |
| 557 | 558 | 559 |
| 566 | 567 | 568 |

Map #
558